
34'-3"		Full Black or Star Drop	41
33'-0"			42
29'-9"			37
29'-2"		Cyclorama - White Lino-filled Scrim	43
---'--"		not on network	44
27'-6"			40
26'-9"			39
26'-3"		Upstage Traveler	38
24'-6"	23'-5"	#4 Electric	36
22'-11"			35
22'-1"			34
---'--"		not on network	33
21'-3"		#3 Legs	32
20'-9"	19'-7"	#3 Border	31
20'-3"			30
19'-9"			29
19'-3"			28
18'-9"			27
18'-3"			26
17'-9"			25
16'-9"	23'-1"	#3 Electric	24
16'-0"			23
15'-3"			22
14'-9"		FP Screen with hard border	21
14'-4"		#4 Legs as masking for FP Screen	20
13'-10"			19
13'-3"		#2 Legs	18
12'-10"	20'-6"	#2 Border	17
12'-3"			16
11'-9"			15
11'-3"	24'-9"	#2A Electric - Striplights	14
10'-1"	23'-6"	#2 Electric	13
9'-0"			12
8'-6"			11
7'-10"		Mid-stage Traveler (fullness 7'-7" to 7'-7")	10
7'-6"		#1 Legs (flat)	9
7'-0"	20'-0"	#1 Border (flat)	8
6'-4"			7
5'-4"	23'-9"	#1A Electric - Striplights	6
3'-10"	22'-0"	#1 Electric	5
3'-1"			4
2'-7"			3
1-11 1/2"		Main Curtain/Traveler (fullness 1'-4" to 2'-6")	2
1'-0"		Portal Legs (fullness 0'-9" to 1'-4")	1.1
1'-0"	18'-11"	Grand Teaser (fullness 0'-9" to 1'-4")	1
0'-3"		Fire Curtain (fullness 0'-0" to 0'-6")	FC
0'-0"		Proscenium/Plaster Line	
2'-10"		#0 Ante-Proscenium Electric/Proscenium Pipe	AP0
3'-2"		#1 Tower (Left and Right)	T1
5'-0"		OLD #0 Ante-Proscenium Electric (to be removed)	AP0.1
11'-2"	22'-3-1/4"	#1 Ante-Proscenium Electric (US pipe offstage point)	AP1.1
12'-8"	22'-3-1/2"	#1 Ante-Proscenium Electric (DS pipe offstage point)	AP1.2
16'-8"	22'-3-1/4"	#1 Ante-Proscenium Electric (US pipe center point)	AP1.1
16'-9"		#1 Box Boom (Left and Right)	BB1
18'-4"	22'-3-1/2"	#1 Ante-Proscenium Electric (DS pipe center point)	AP1.2
25'-0"	5'-9-3/4"	#2 Ante-Proscenium Electric (motorized)	AP2
27'-9"		#2 Box Boom (Left and Right)	BB2
50'-3"		#3 Box Boom (Left and Right)	BB3

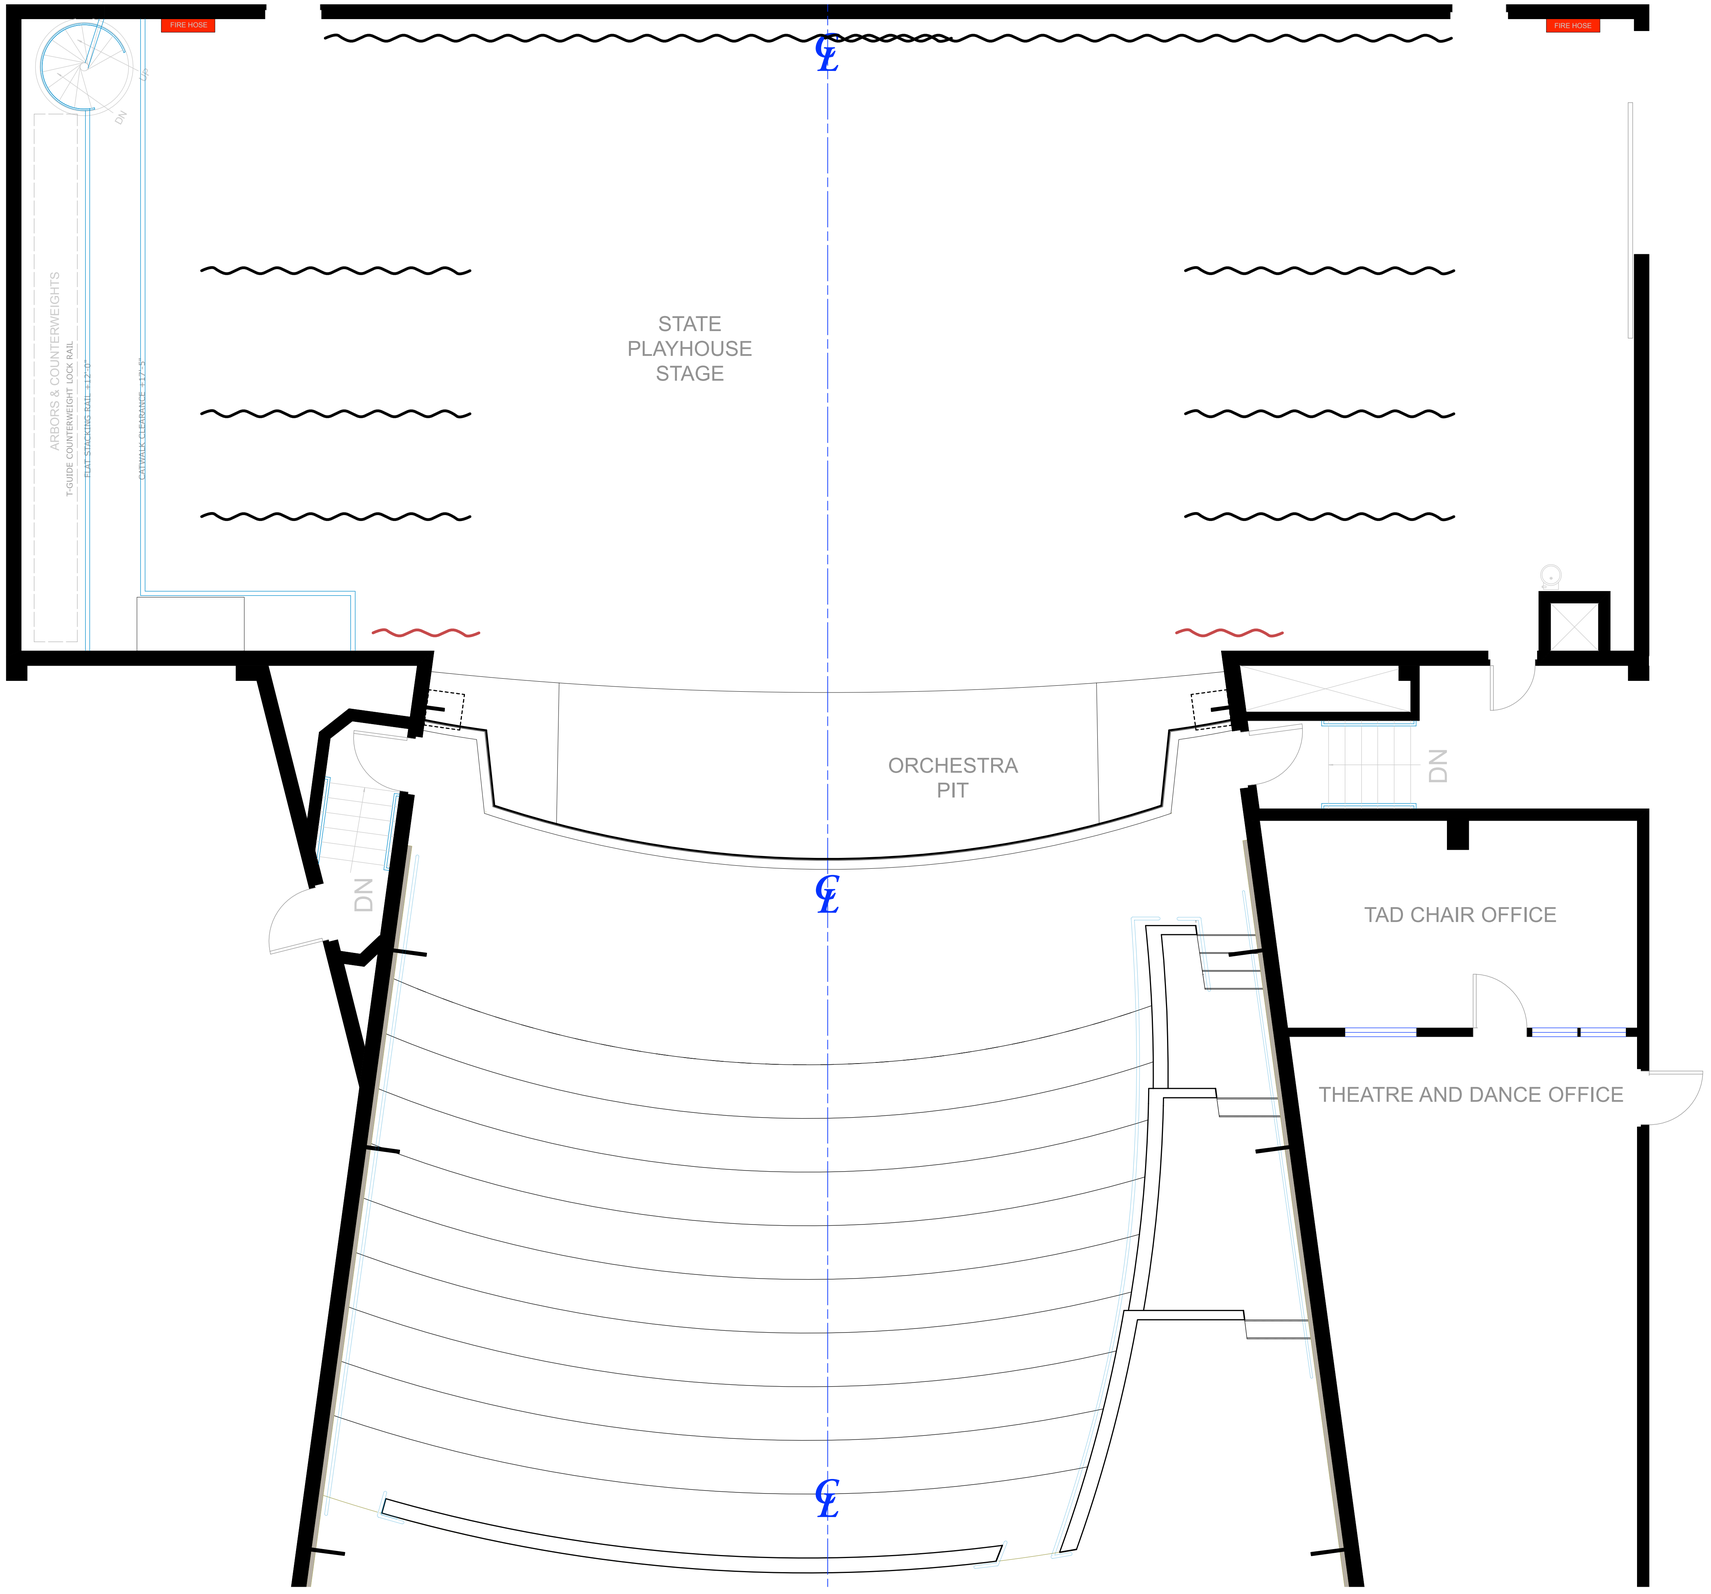

Concert House Plot

State Playhouse
Cal State LA
5151 State University Drive
Los Angeles, CA 90032

Groundplan

Scale: 1/4" = 1'-0"	Sheet 1 of 2
Date: 27 May 2020	
Drawn by: Elizabeth Pietrzak	

State Playhouse drafted by Elizabeth Pietrzak 27 May 2020